VECTORWORKS EDUCATIONAL VERSION

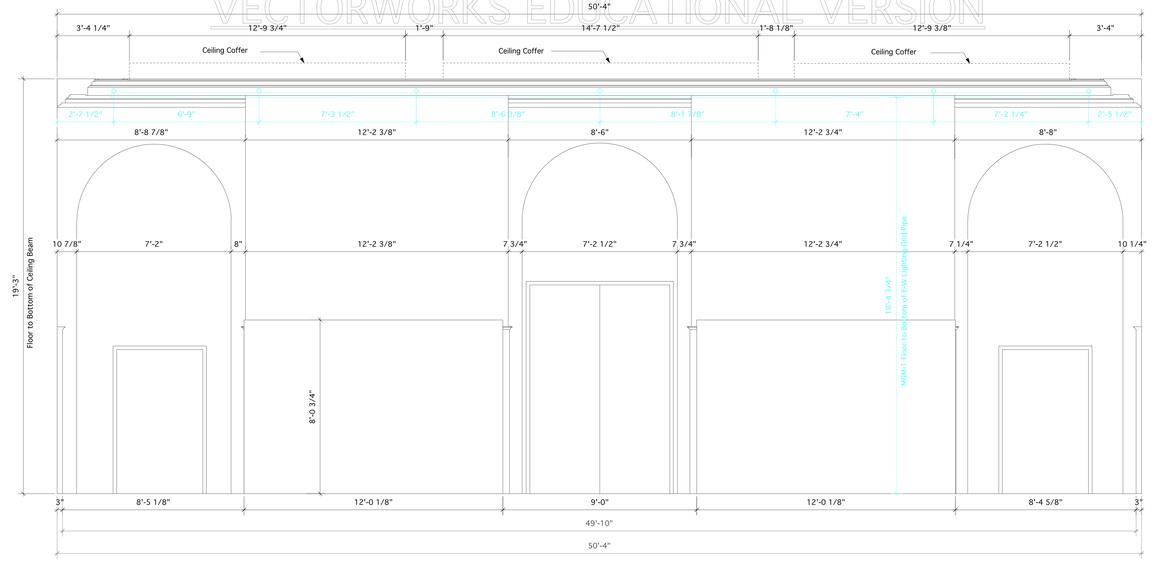

North Wall Elevation

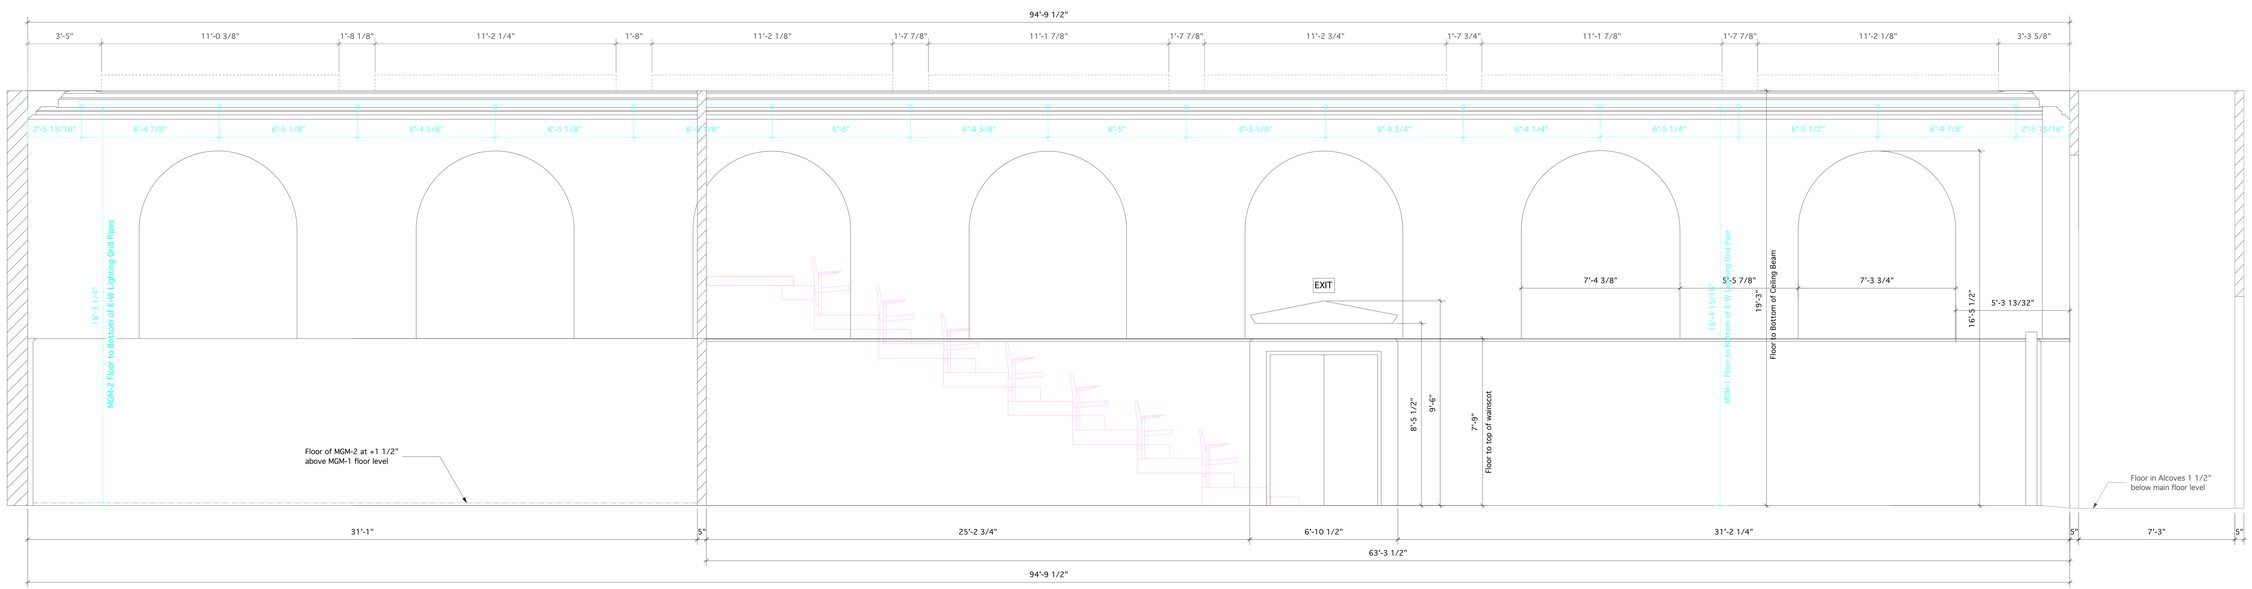

Section at Centerline Looking West

Sheet		
3	Mary Gray Munroe Theater	Theater Emory
	Section at Centerline & North Wall Elevation	
	Scale: 1/2"=1'-0"	August 29, 2001 Revised August 2003
	Drawn by: J. P. Schultz Revision H. Bart McGeehon	

VECTORWORKS EDUCATIONAL VERSION